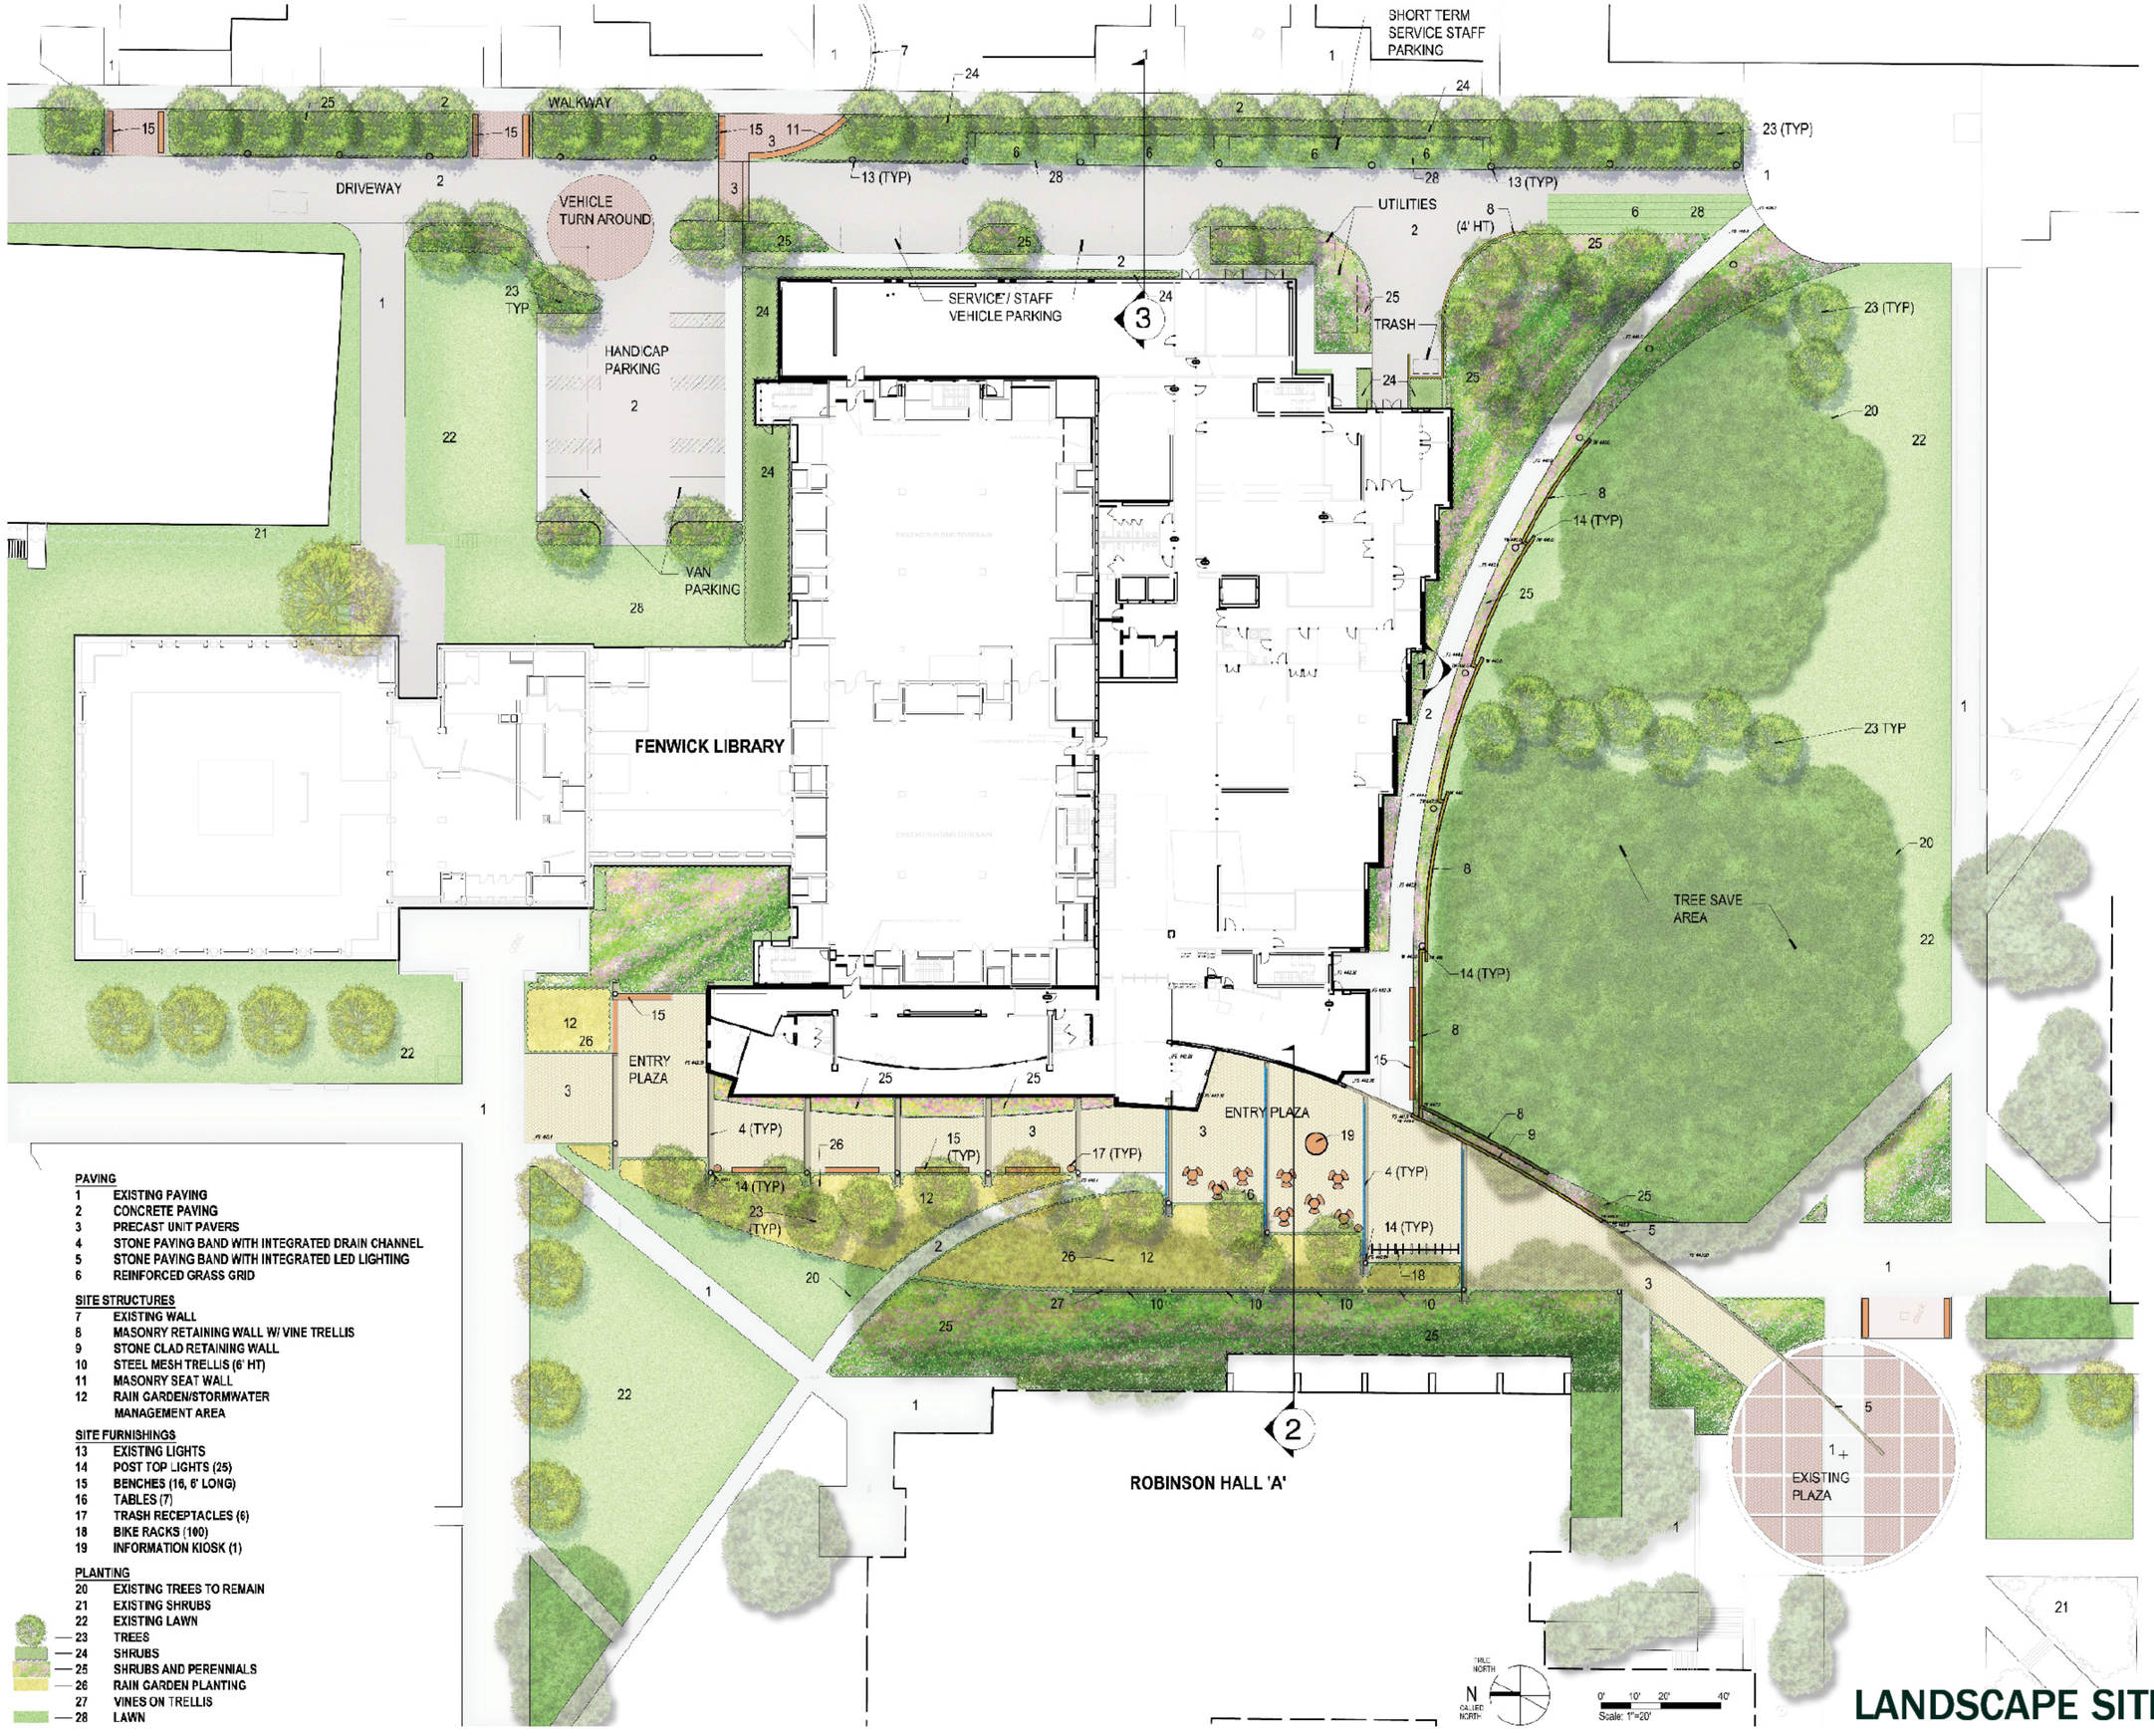

LANDSCAPE SITE PLAN